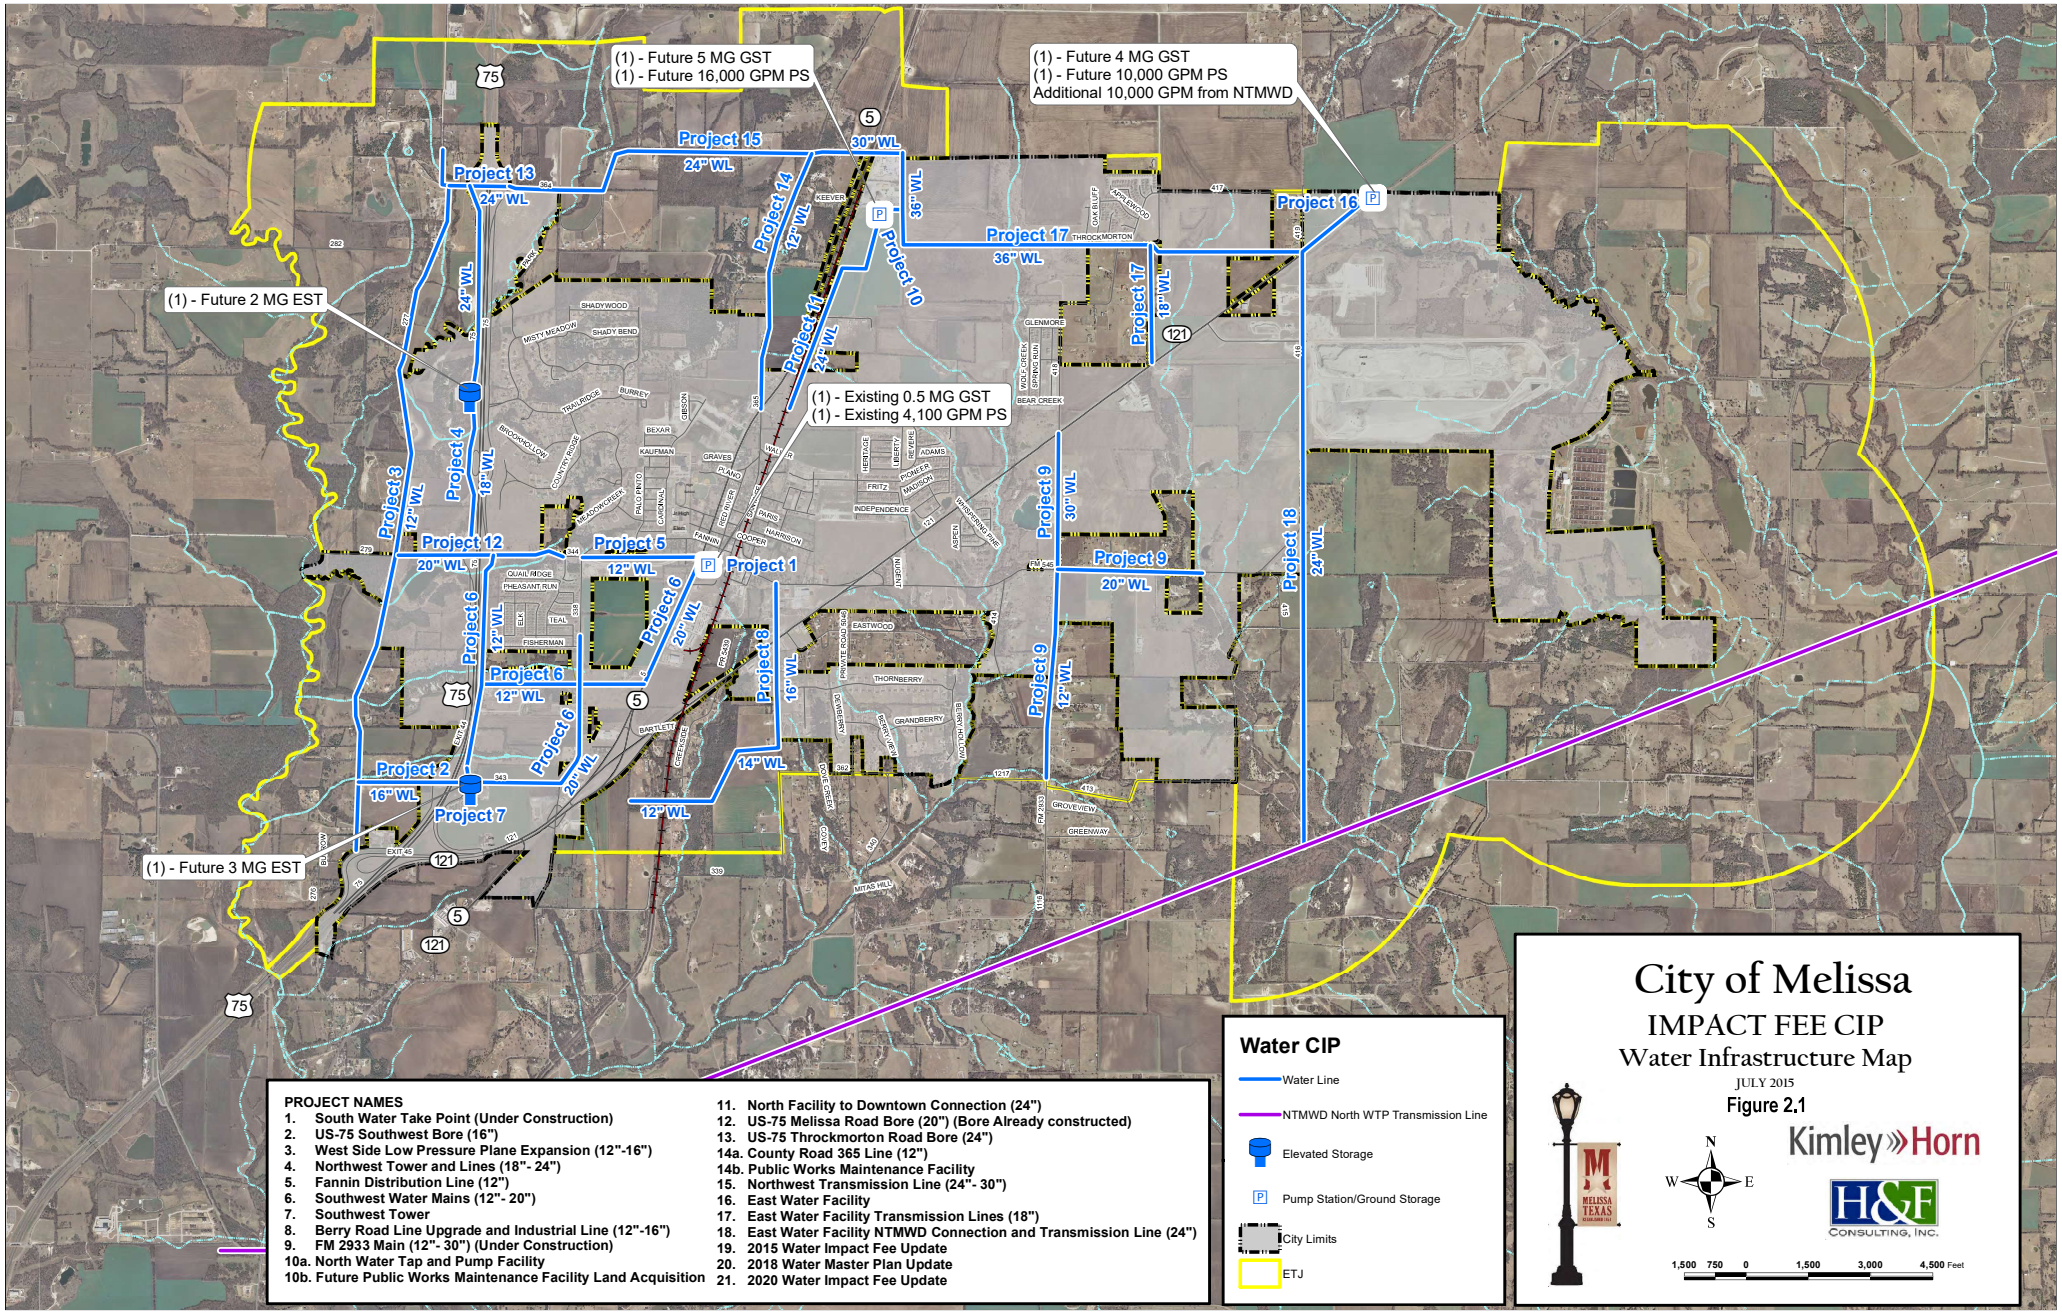

PROJECT NAMES

1. South Water Take Point (Under Construction)
2. US-75 Southwest Bore (16")
3. West Side Low Pressure Plane Expansion (12"-16")
4. Northwest Tower and Lines (18"- 24")
5. Fannin Distribution Line (12")
6. Southwest Water Mains (12"- 20")
7. Southwest Tower
8. Berry Road Line Upgrade and Industrial Line (12"-16")
9. FM 2933 Main (12"- 30") (Under Construction)

10a. North Water Tap and Pump Facility
10b. Future Public Works Maintenance Facility Land Acquisition

11. North Facility to Downtown Connection (24")
12. US-75 Melissa Road Bore (20") (Bore Already constructed)
13. US-75 Throckmorton Road Bore (24")

14a. County Road 365 Line (12")
14b. Public Works Maintenance Facility

15. Northwest Transmission Line (24"- 30")
16. East Water Facility
17. East Water Facility Transmission Lines (18")
18. East Water Facility NTMWD Connection and Transmission Line (24")
19. 2015 Water Impact Fee Update
20. 2018 Water Master Plan Update
21. 2020 Water Impact Fee Update